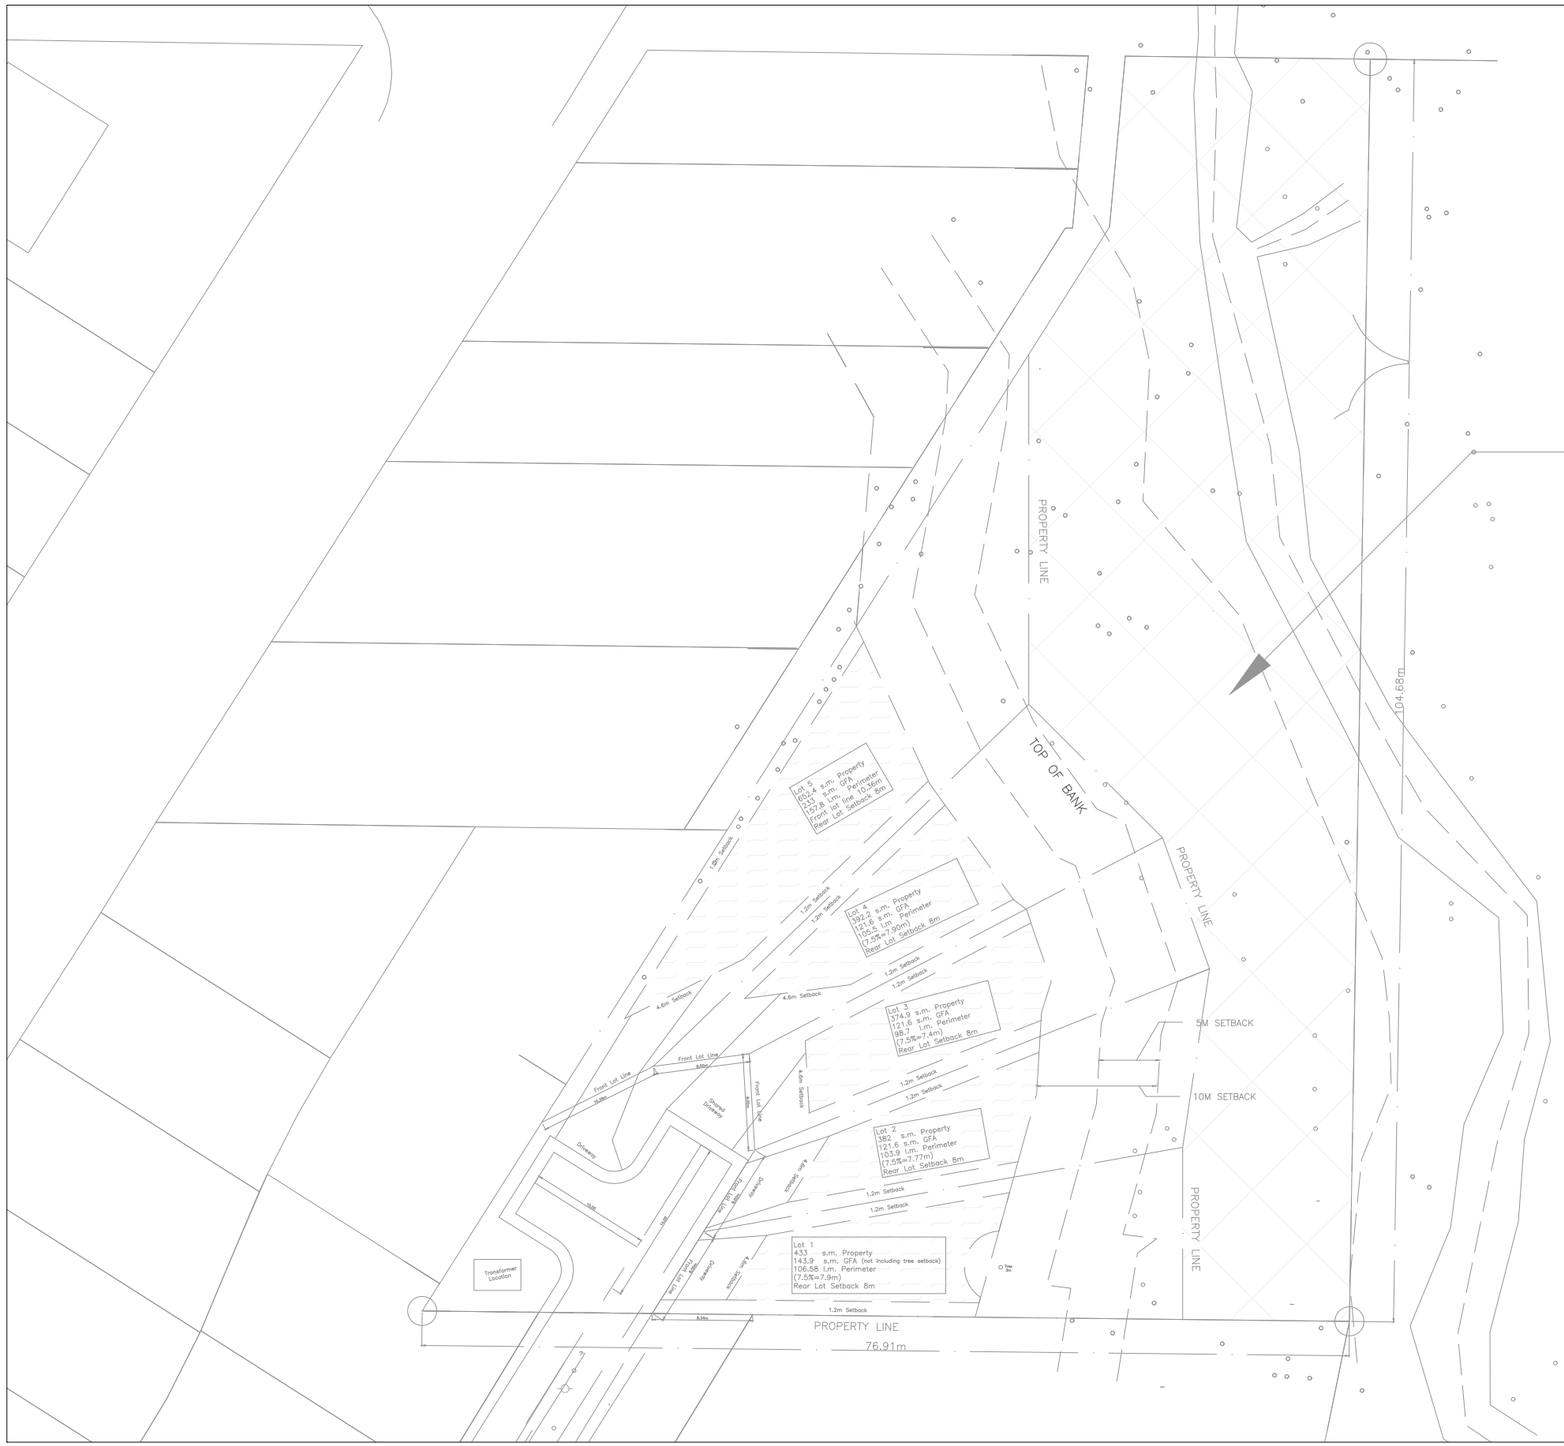

Site Data
4,744.77 m.s

Proposed Park Grant
Grant 2,145 m.s

SITE
A–0 1:250

Design Contact
Sean Mooney
1875 Bellevue Ave,
West Vancouver, BC.

778–251–5941
smooney1@outlook.com

2000 Wolfe Street North Vancouver

DRAWN BY: SM

PROJECT: 21–22

DATE: MAY 17, 2022

SITE

A–0