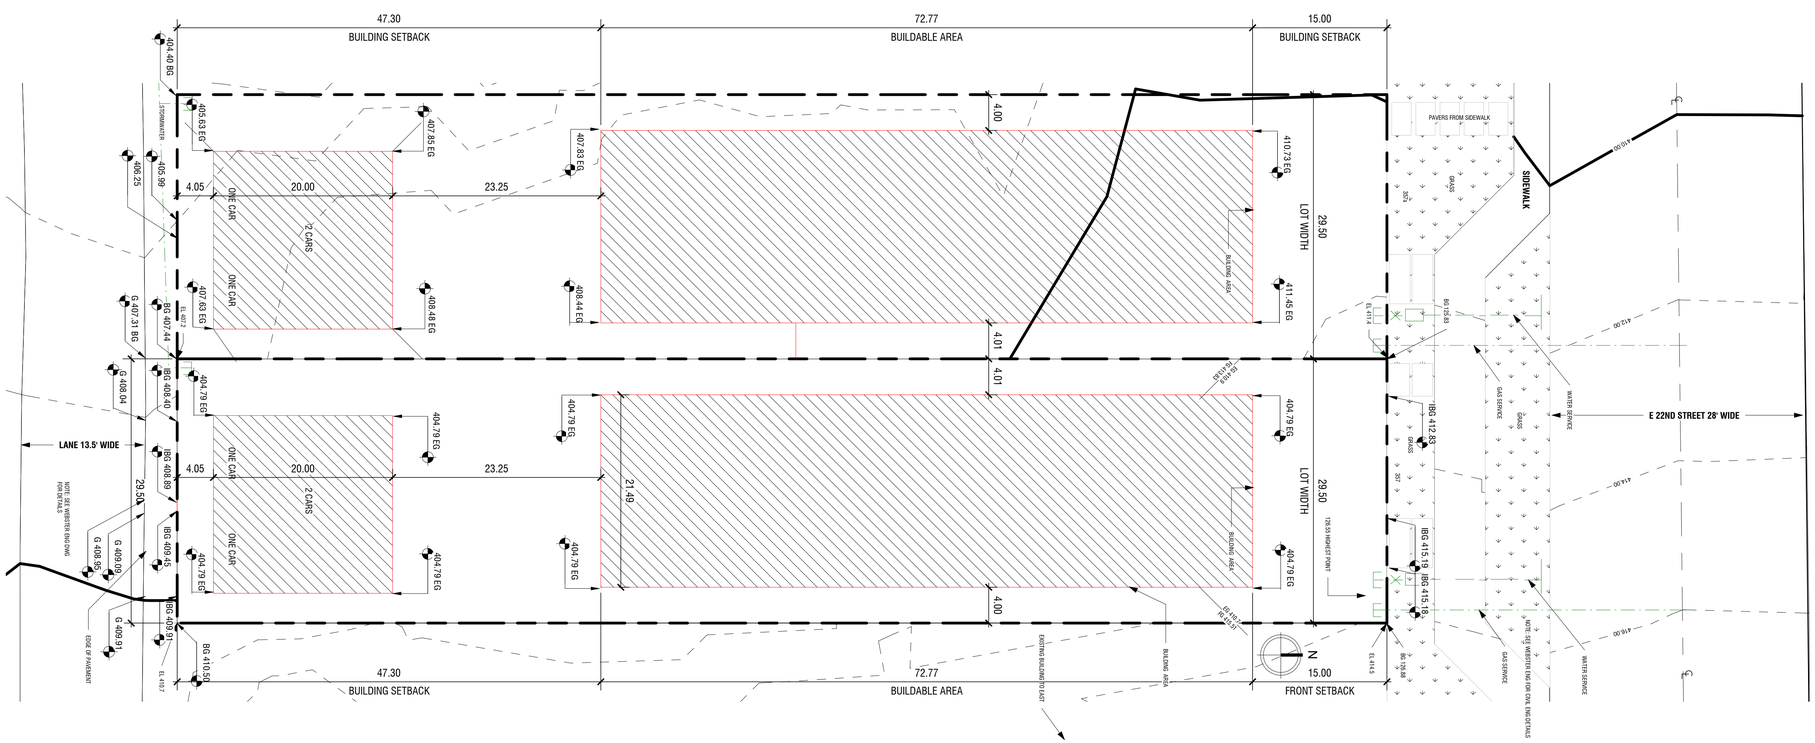

A300 1
1/8" = 1'-0"
SITE PLAN

KARL WEIN ASSOCIATES

135/2 1451 MARINE DV
WEST VANCOUVER
V7T 1B8
778-280-3670 off
604-727-3764 cell
karlwein@gmail.com

ALL DRAWINGS AND RELATED DOCUMENTS ARE THE COPYRIGHT OF THE ARCHITECT AND MUST BE RETURNED UPON REQUEST. REPRODUCTIONS OF DRAWINGS AND RELATED DRAWINGS IN PART OR IN WHOLE IS FORBIDDEN WITHOUT THE ARCHITECT'S WRITTEN PERMISSION.

Randolph Rigets
Architectural Technologist AIBC

Consultant
Address
Address
Phone
Fax
e-mail

Consultant
Address
Address
Phone
Fax
e-mail

Consultant
Address
Address
Phone
Fax
e-mail

Consultant
Address
Address
Phone
Fax
e-mail

Consultant
Address
Address
Phone
Fax
e-mail

No.	Description	Date

BOLDER HOMES

TRADITIONAL HOME AT 357 e 22nd ST

SITE PLAN

Project number	357E22
Date	APRIL 5 2022
Drawn by	KW
Checked by	RMR

A050

Scale 1/8" = 1'-0"

4/5/2022 3:35:30 PM