city of north vancouver

0 1:150 6m

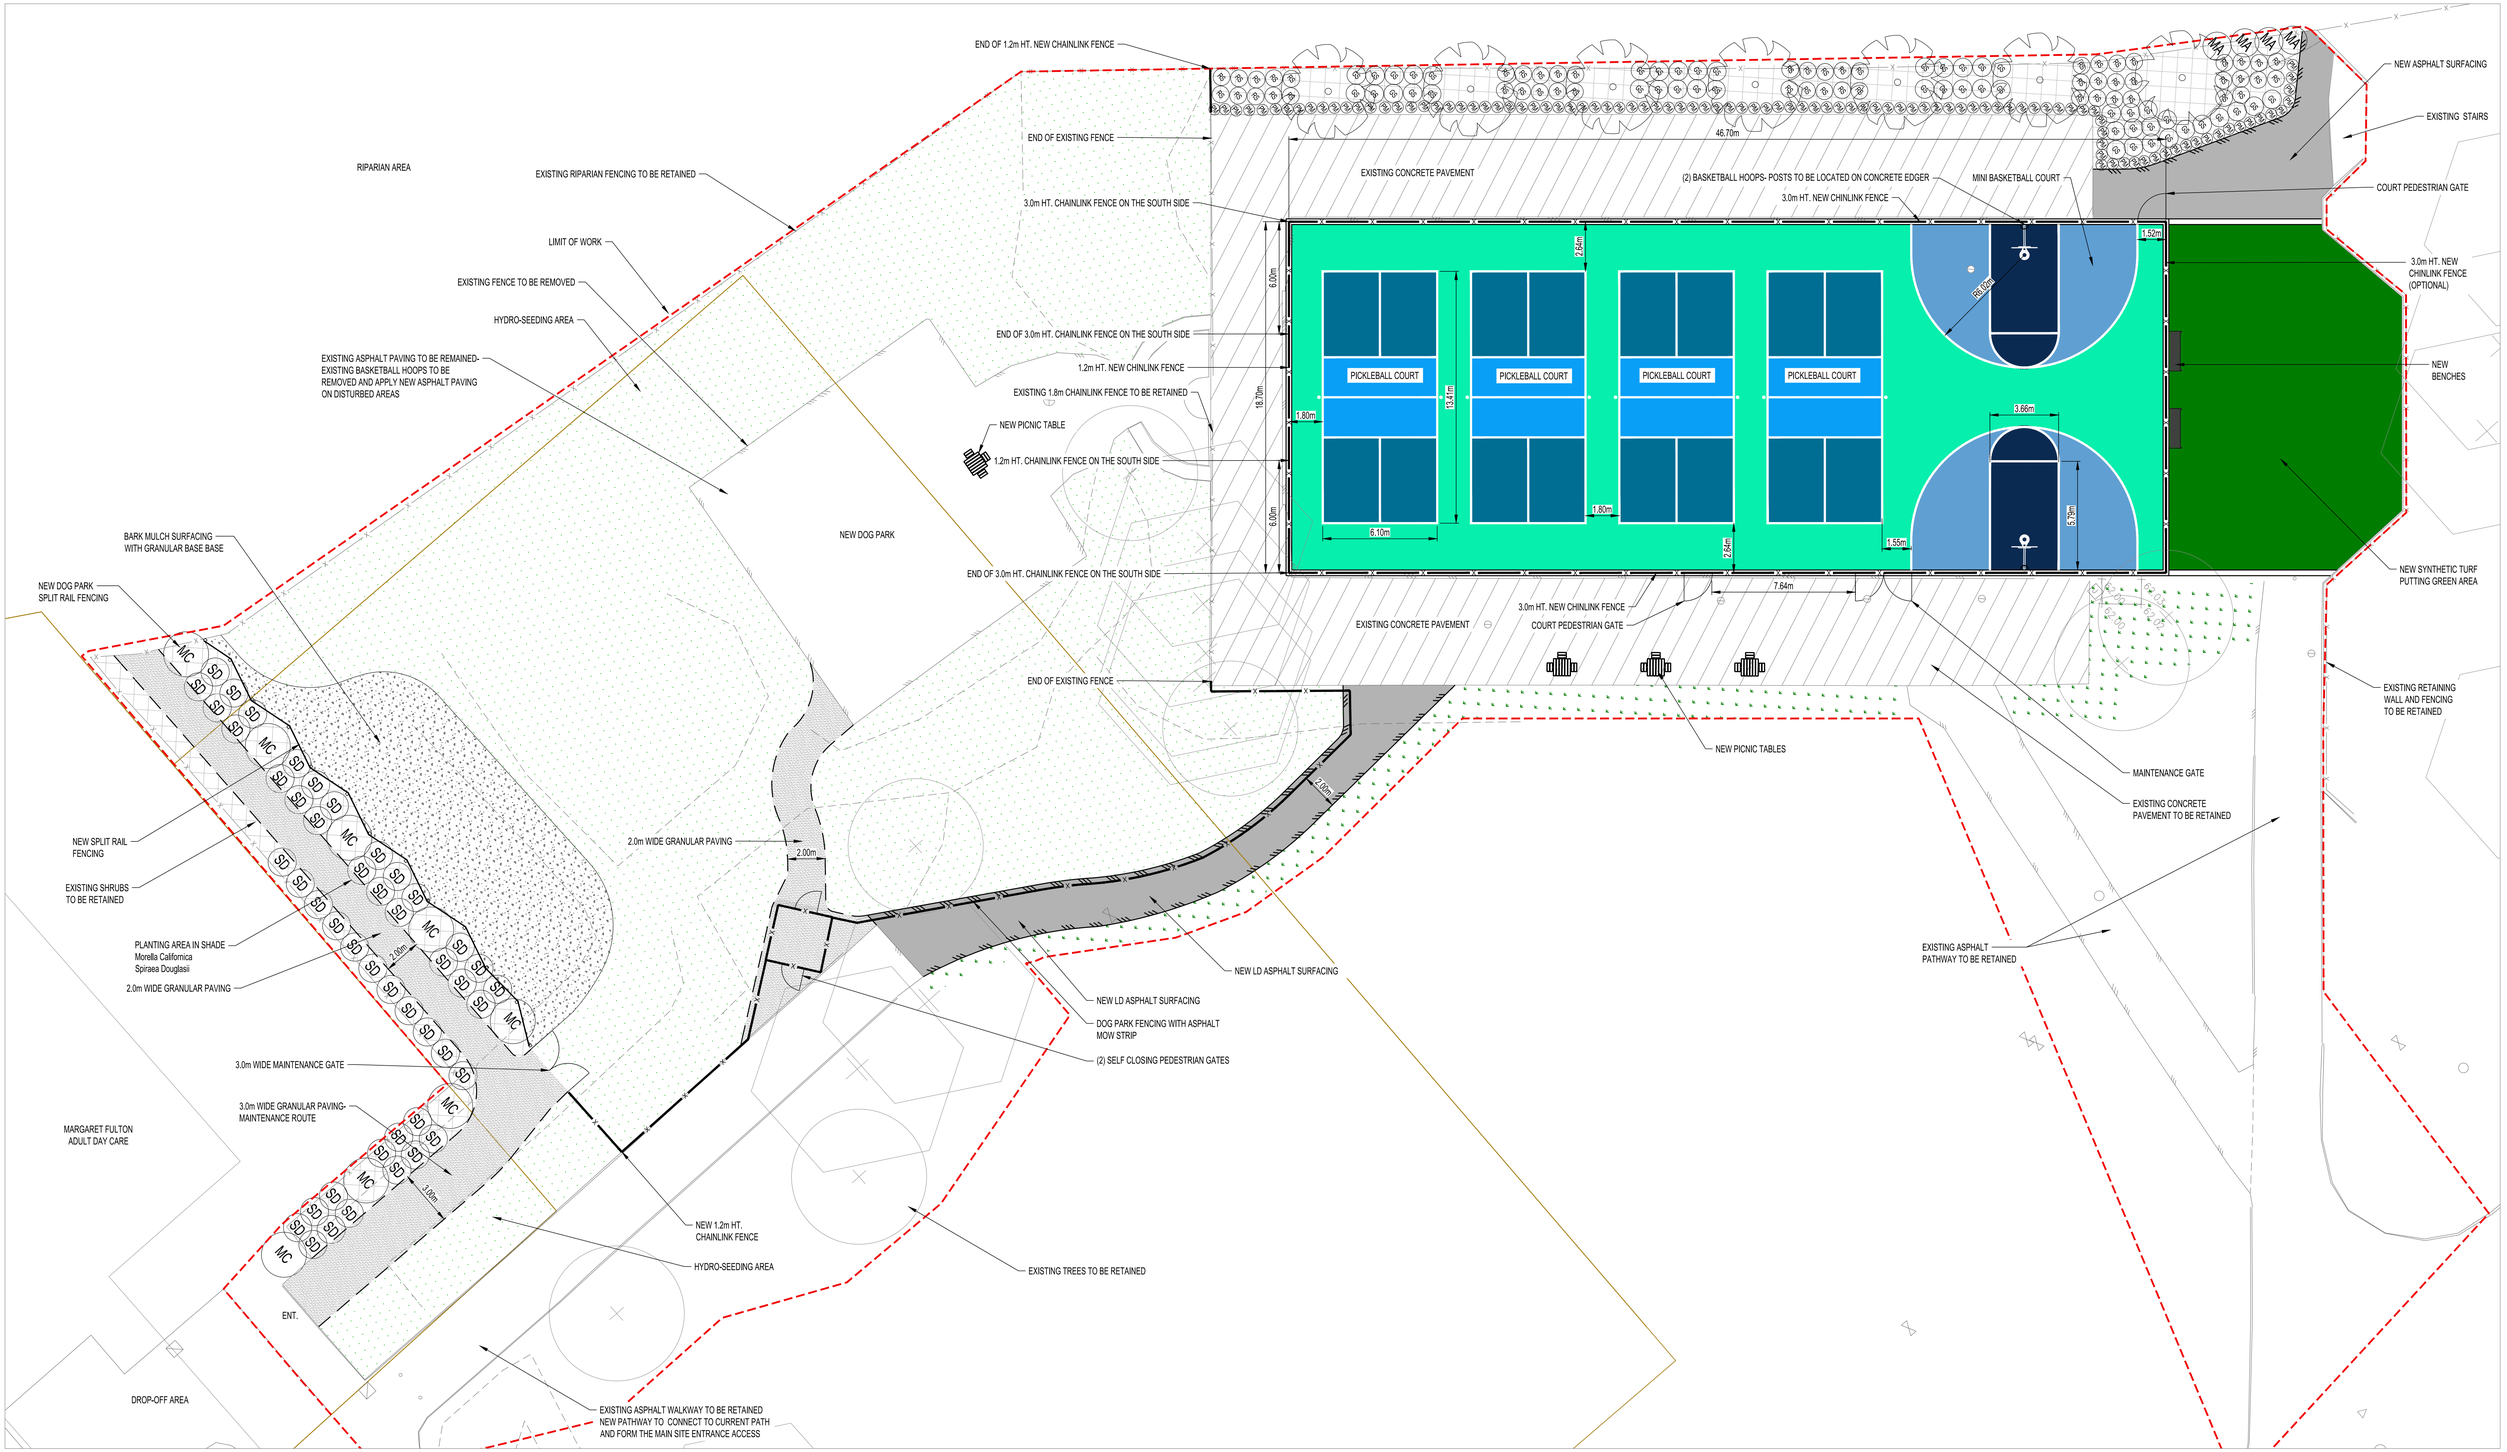


# Mahon Park Landscape Improvements

2019-05-15

## SITE PLAN - SMALLER FOOTPRINT

BINNIE